DO NOT SCALE
IF IN DOUBT ASK




FRONT VIEW
SCALE 1:10




SECTION A-A

DETAIL A
SCALE 1 : 2

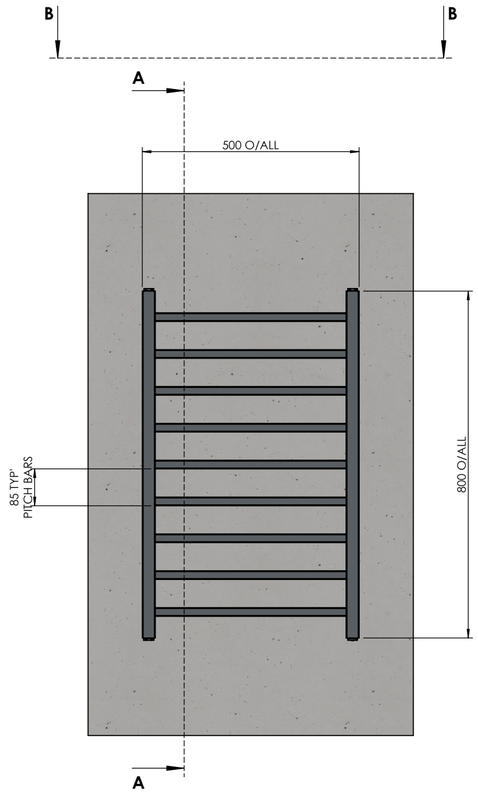


DETAIL B
SCALE 1 : 2

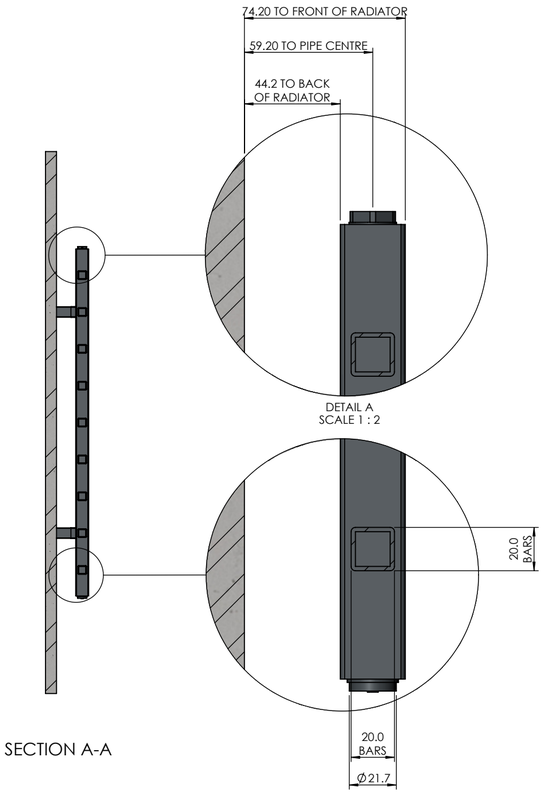


DETAIL D
SCALE 1 : 2



ISOMETRIC REAR VIEW
SCALE 1:5




SECTION B-B

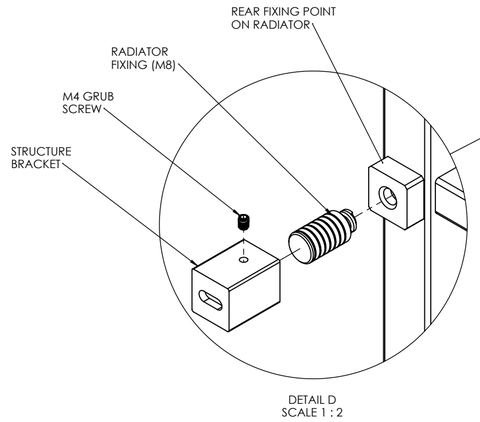


DETAIL C
SCALE 1 : 2

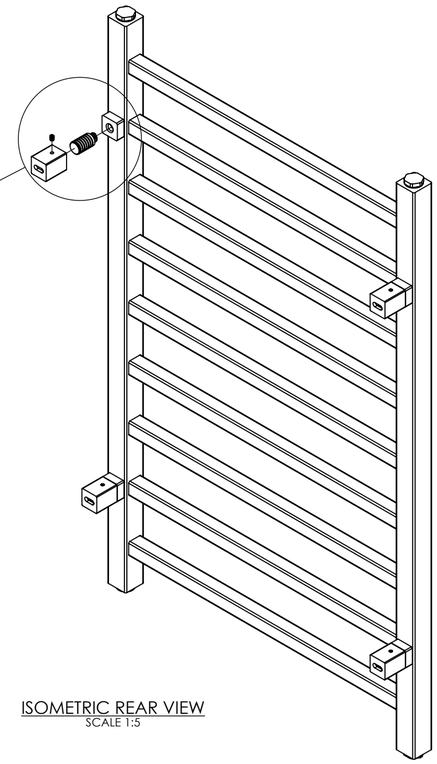


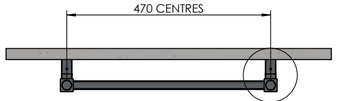SECTION C-C
SCALE 1 : 1

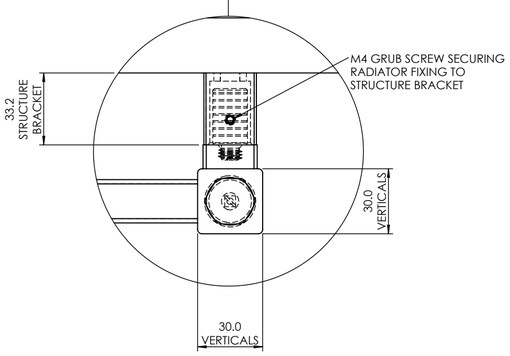


SECTION D-D
SCALE 1 : 1

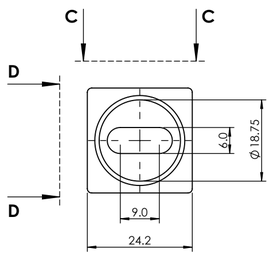


SECTION E-E
SCALE 1 : 1

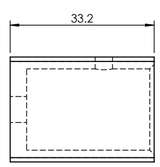


SECTION F-F
SCALE 1 : 1

STRUCTURE BRACKET - 4 No PER UNIT

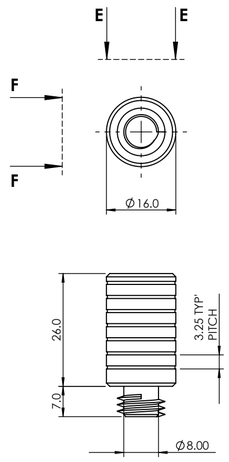RADIATOR FIXING - 4 No PER UNIT

| REV. | DATE | DESCRIPTION | BY |
|---|---|---|---|
| | | | |

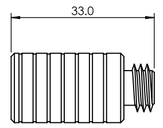THIS DRAWING IS THE PROPERTY OF GEYSER LTD. AND MAY NOT WITHOUT THE EXPRESS WRITTEN CONSENT OF THE COMPANY BE COPIED IN WHOLE OR IN PART OR USED FOR ANY OTHER PURPOSE THAN THAT FOR WHICH IT IS SUPPLIED

GENERAL TOLERANCES UNLESS OTHERWISE STATED
0 DECIMAL PLACES +/- 1mm
1 DECIMAL PLACE +/- 0.5mm
2 DECIMAL PLACES +/- 0.15mm
ANGULAR DIMENSIONS +/- ½°

Geyser Ltd
Designer Radiators & Heated Towel Rails
Unit D Lostock Industrial Estate
BL6 4BL, Lostock, Bolton

| | |
|---|---|
| COMPONENT: | 500x800 RADIATOR (20x20 BARS) |
| CONTRACT: | GEYSER |
| CUSTOMER: | - |
| PROJECT No: | IDS-238 |
| DATE: | 23-09-19 |
| PAPER: | A2 |
| DRAWN: | R.L |
| CHKD: | |
| SCALE: | 1:10 |
| DWG No.: | G-003 |
| REV: | - |